BRIDGE CODE	N B BRIDGE NO	FED ROAD DIST NO	STATE	PROJ NO	FISCAL YEAR	SHEET NO	TOTAL SHEETS
X671	199	8	N D	MG-11-010 (CS) 917		29	

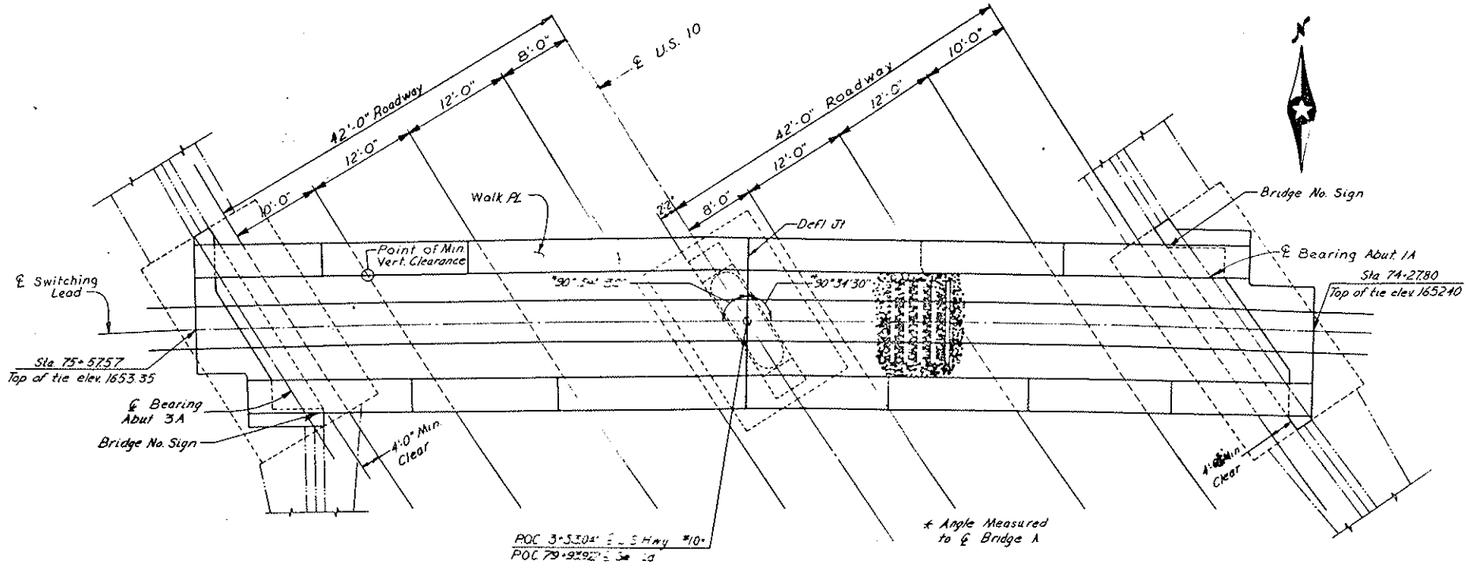

PLAN
Scale: 1/8" = 1'-0"

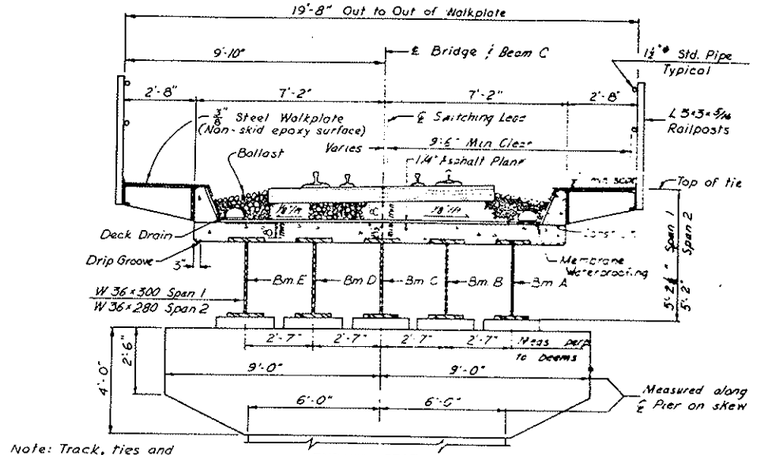

Note: Track, ties and ballast by others

TYPICAL SECTION
Scale: 3/8" = 1'-0"

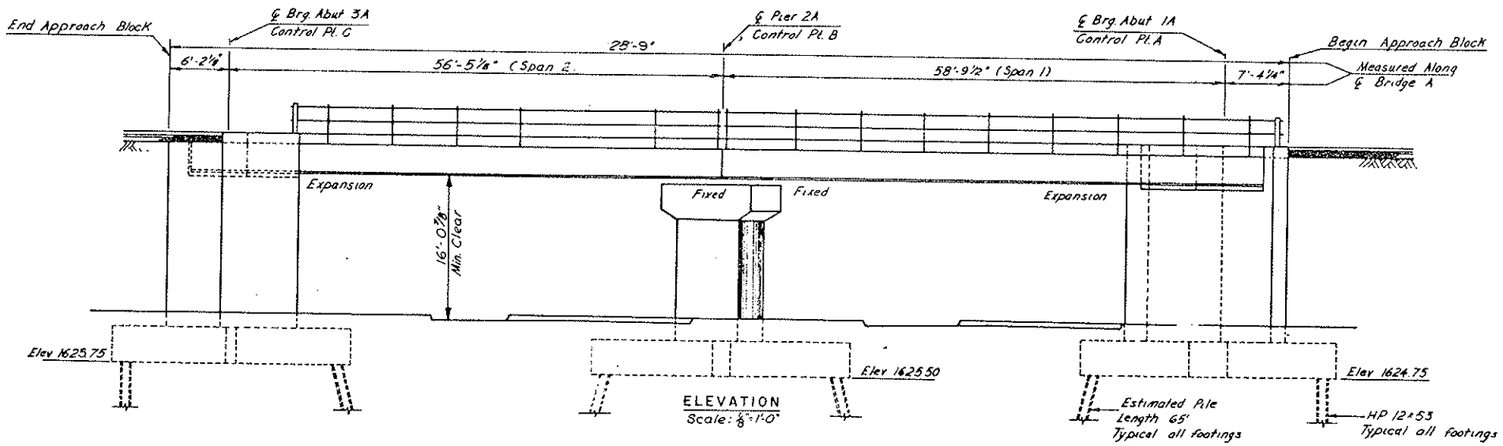

ELEVATION
Scale: 1/8" = 1'-0"

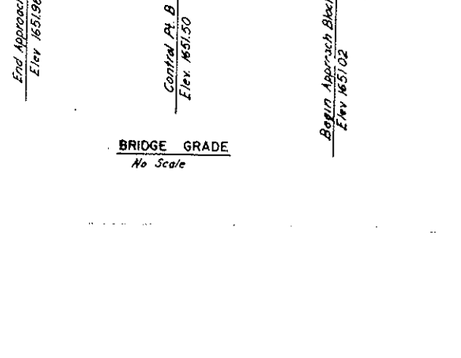

BRIDGE GRADE
No Scale

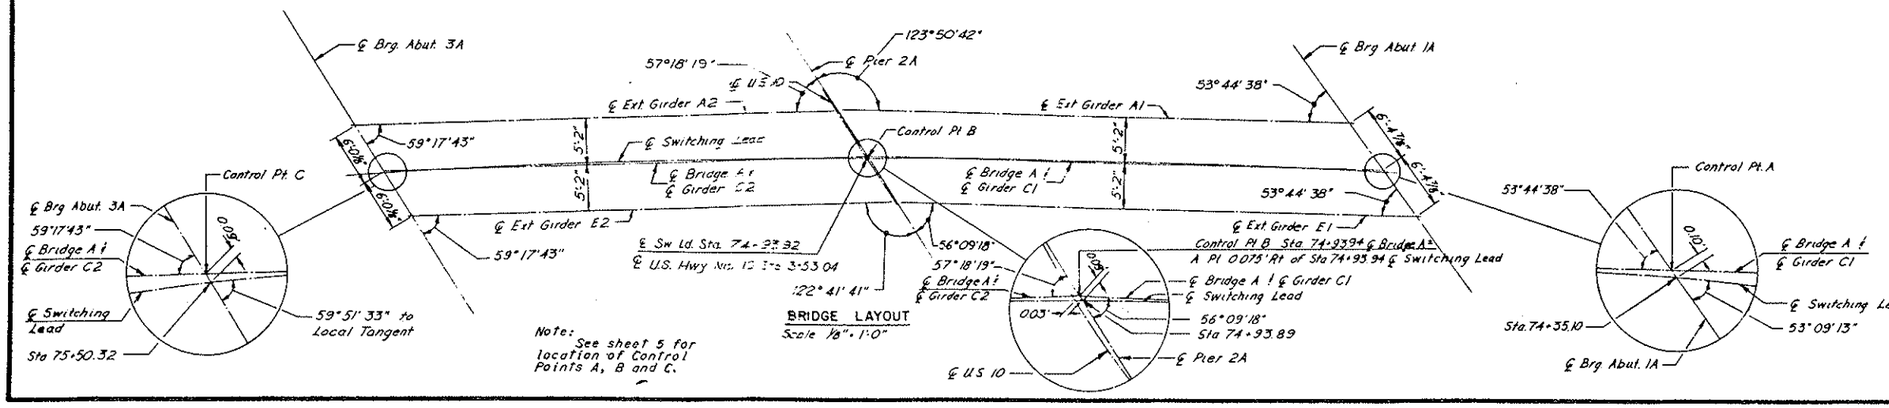

Note: See sheet 5 for location of Control Points A, B and C.

BRIDGE LAYOUT
Scale 1/8" = 1'-0"

QUANTITIES

BRIDGE LAYOUT
BRIDGE A
BURLINGTON NORTHERN, INC.
RAILWAY UNDERPASSES

U.S. HIGHWAY NO. 10
MORTON COUNTY

10-916.95-6