BRIDGE CODE	R.R. BRIDGE NO.	FED ROAD DIST NO	STATE	PROJ NO	FISCAL YEAR	SHEET NO.	TOTAL SHEETS
X631	199	8	N D	MG-1-010 (05) 917		11	

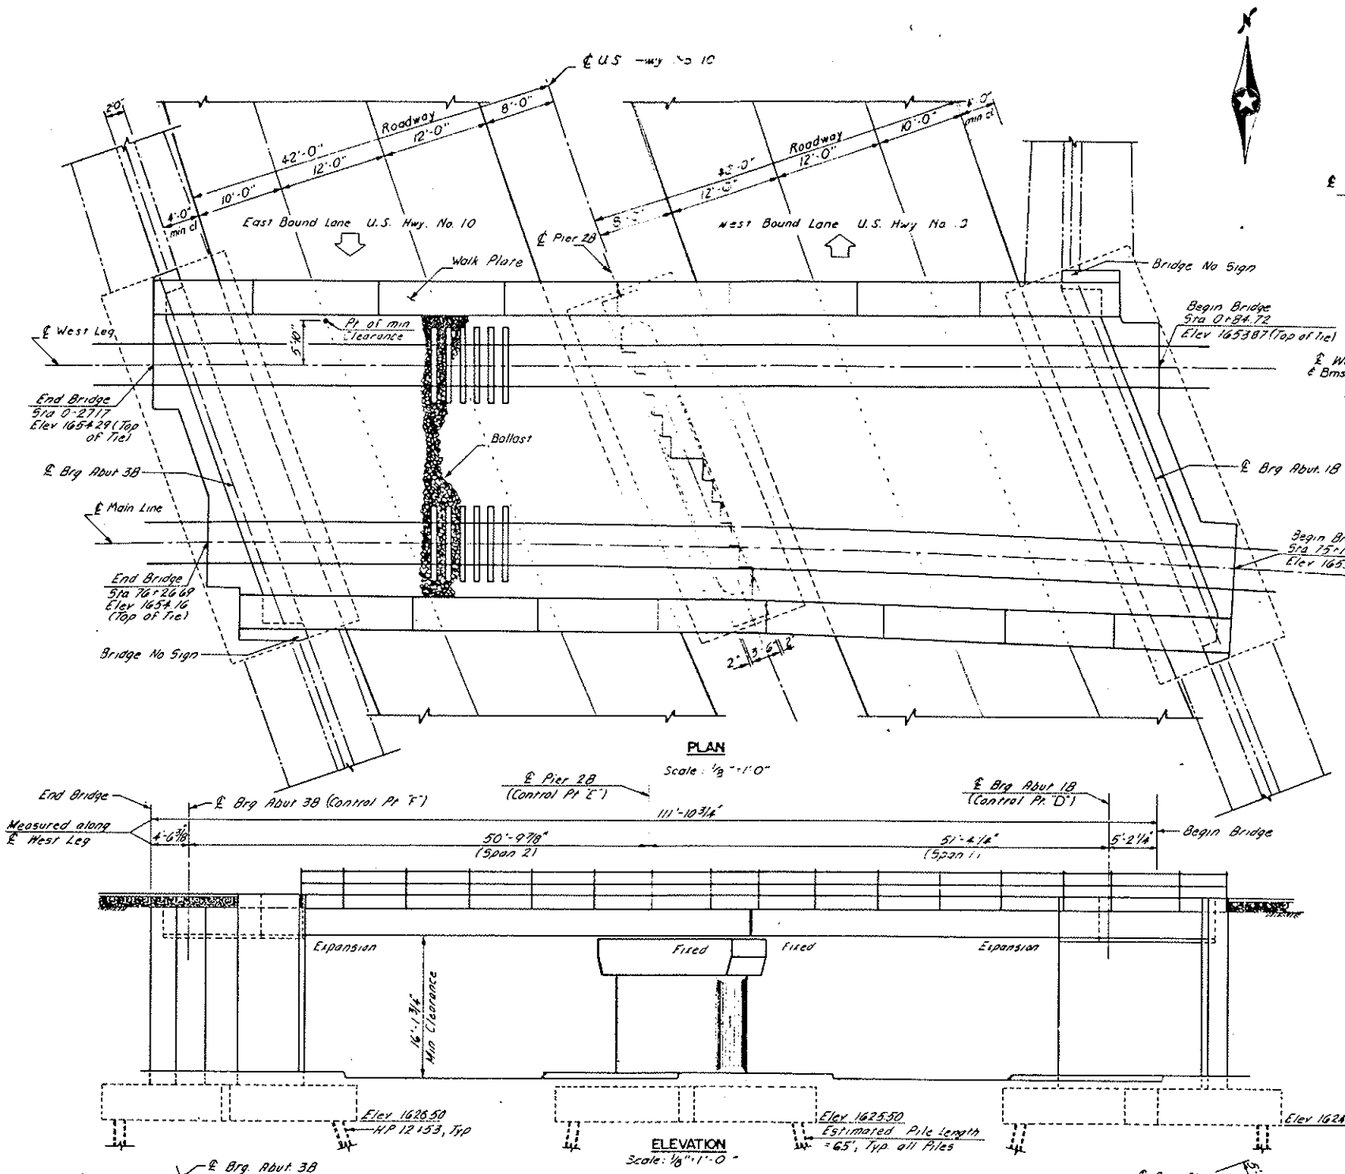

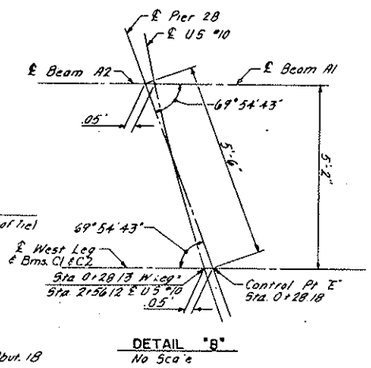

DETAIL "B"
No Scale

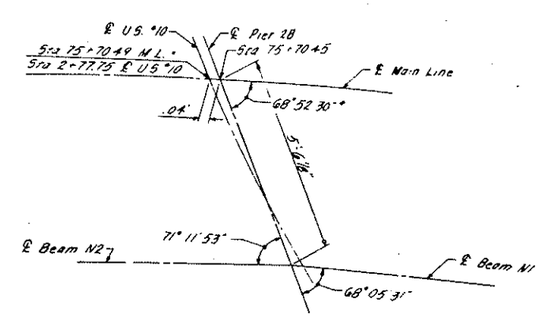

DETAIL "A"
No Scale

* Angle to local tangent

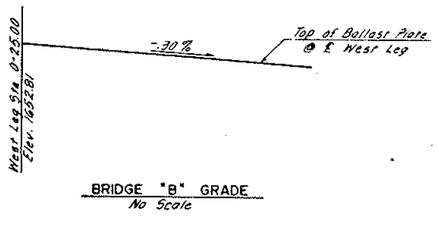

BRIDGE "B" GRADE
No Scale

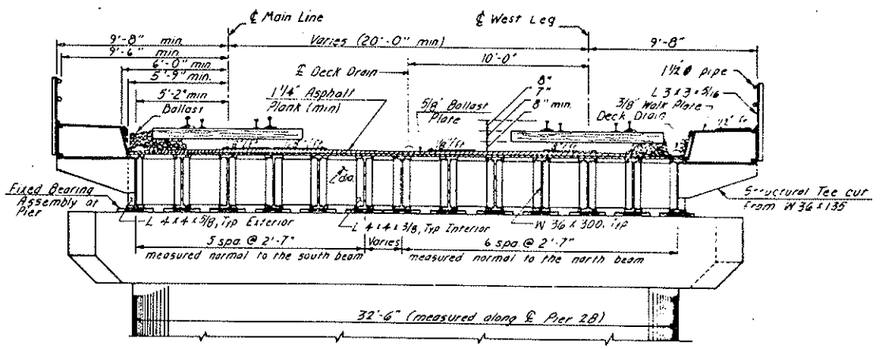

Note
Track ties and ballast by others.

TYPICAL SECTION
Scale: 1/4"=1'-0"

QUANTITIES

BRIDGE LAYOUT
BRIDGE B
BURLINGTON NORTHERN
RAILWAY UNDERPASSES
U.S. HIGHWAY NO. 10
MORTON COUNTY

10-916.95-18