BRIDGE CODE	R.R. BRIDGE NO	FED ROAD DIST NO	STATE	PROJ NO	FISCAL YEAR	SHEET NO	TOTAL SHEETS
X631	199	8	N D	MG-1-010 (05) 917		1	

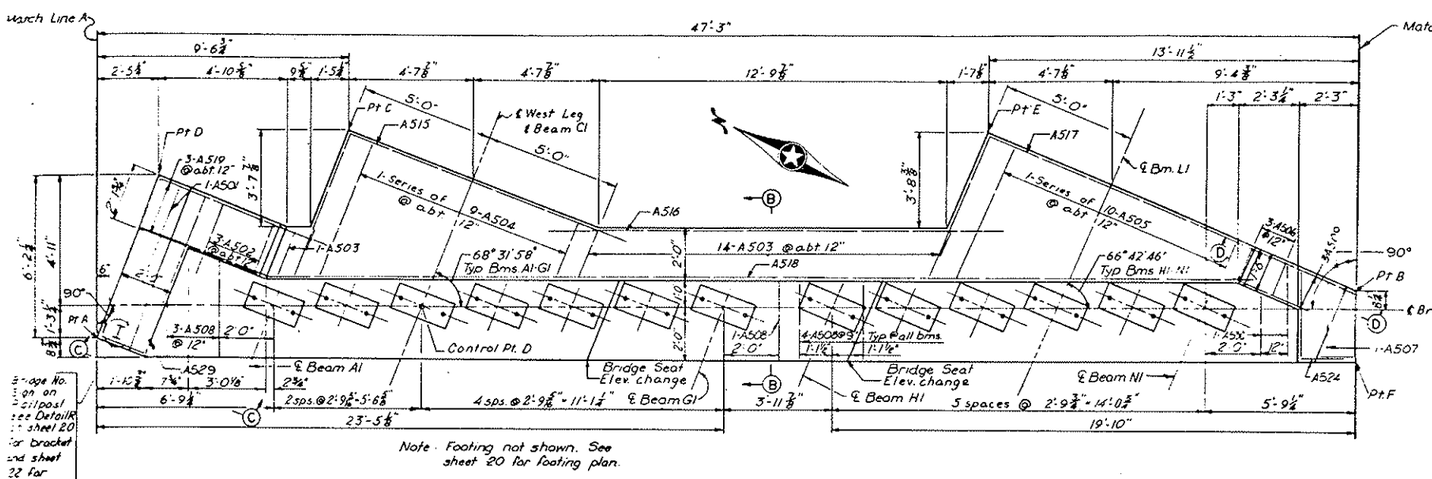

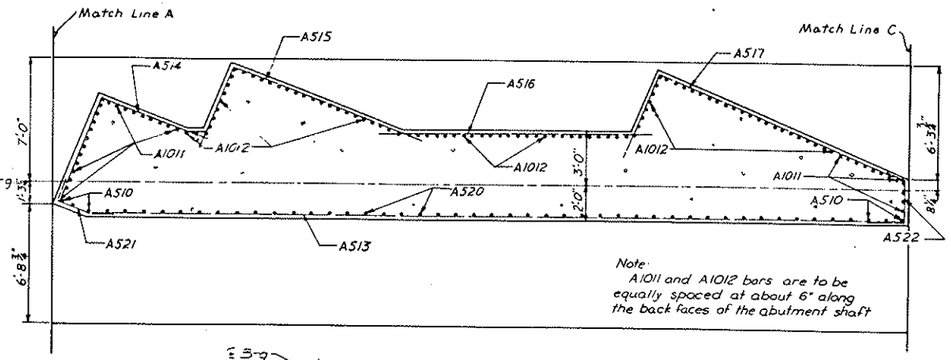

PLAN
Scale: 3/8" = 1'-0"

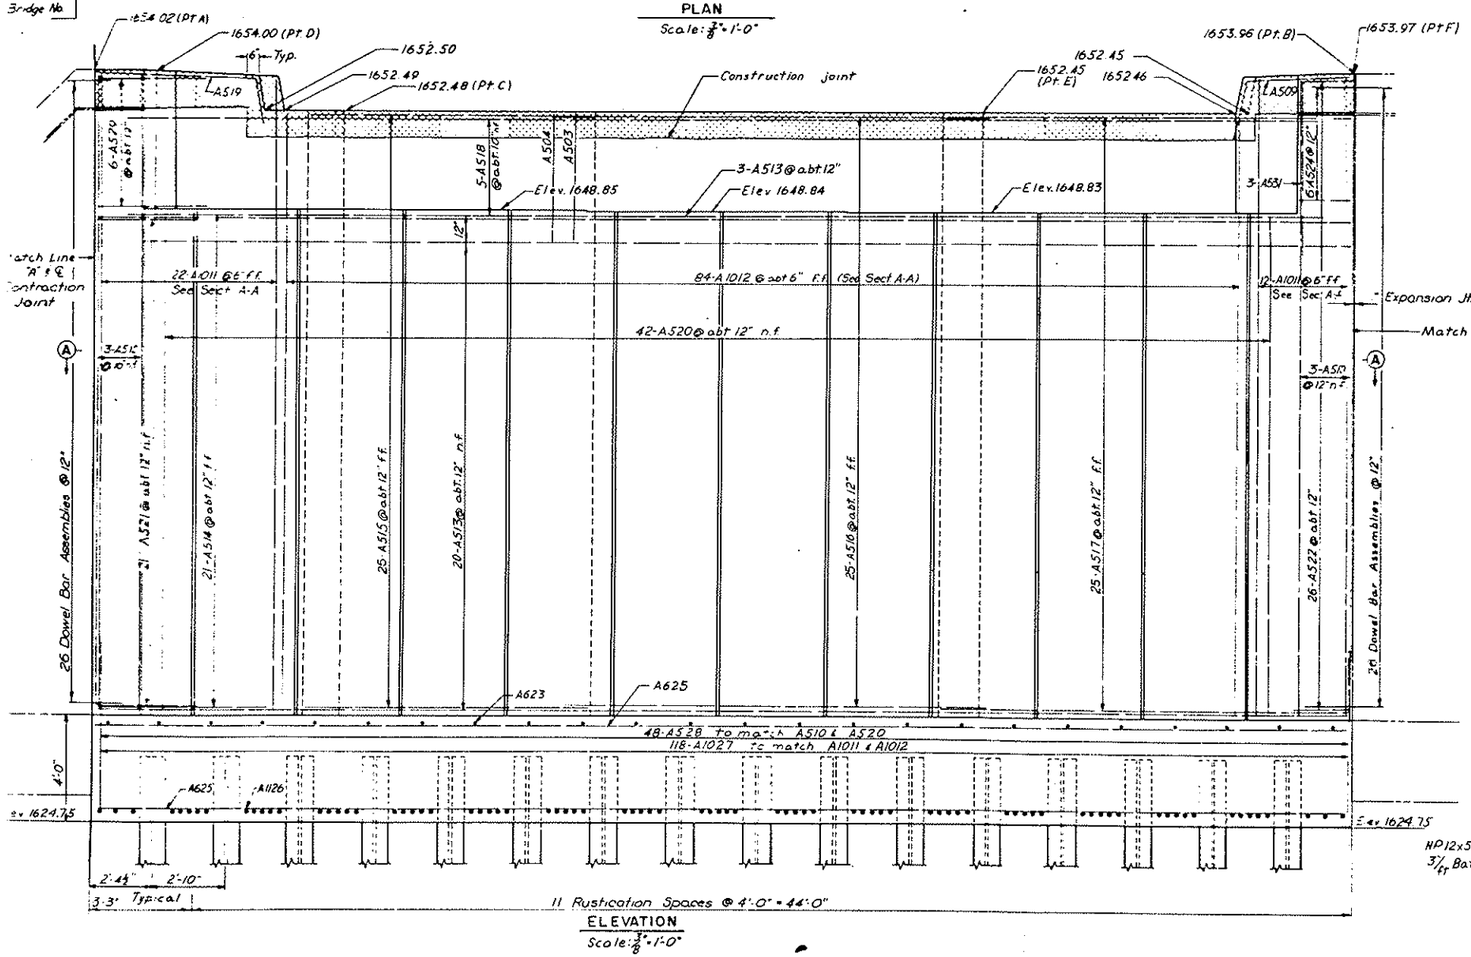

ELEVATION
Scale: 3/8" = 1'-0"

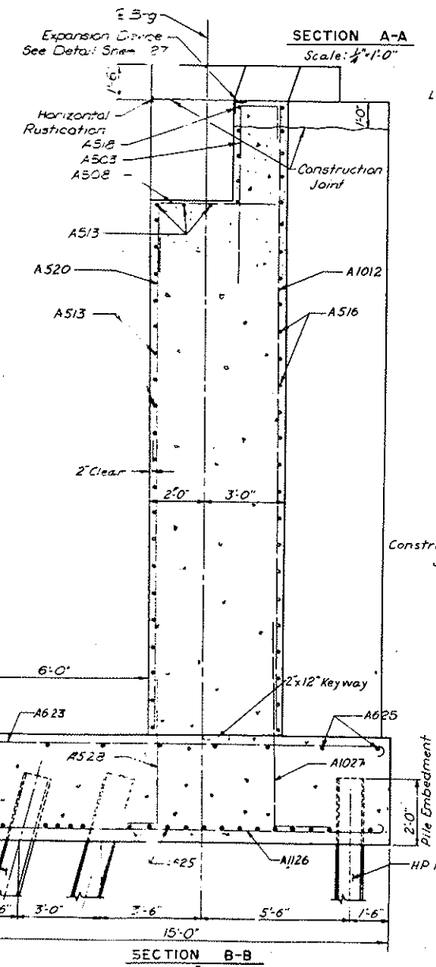

SECTION A-A
Scale: 1/4" = 1'-0"

SECTION B-B
Scale: 3/8" = 1'-0"

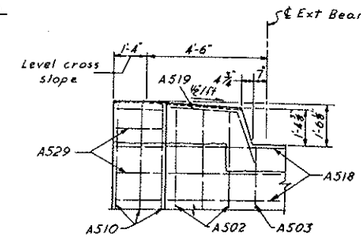

VIEW C-C
Scale: 3/8" = 1'-0"

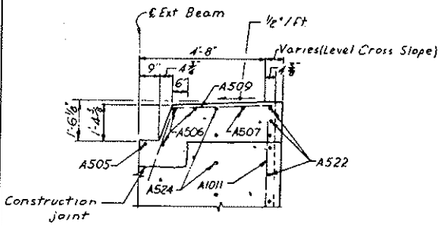

SECTION D-D
Scale: 3/8" = 1'-0"

QUANTITIES

ABUTMENT 1B DETAILS
(SHEET 1 OF 2)
BRIDGE B
BURLINGTON NORTHERN, INC.
RAILWAY UNDERPASSES

U.S. HIGHWAY NO. 10
MORTON COUNTY

10-916.95-19