FED. ROAD DIST. No.	STATE	FEDERAL PROJ. NO.	FISCAL YEAR	SHEET No.	TOTAL SHEETS
X	ND	[illegible]		61	

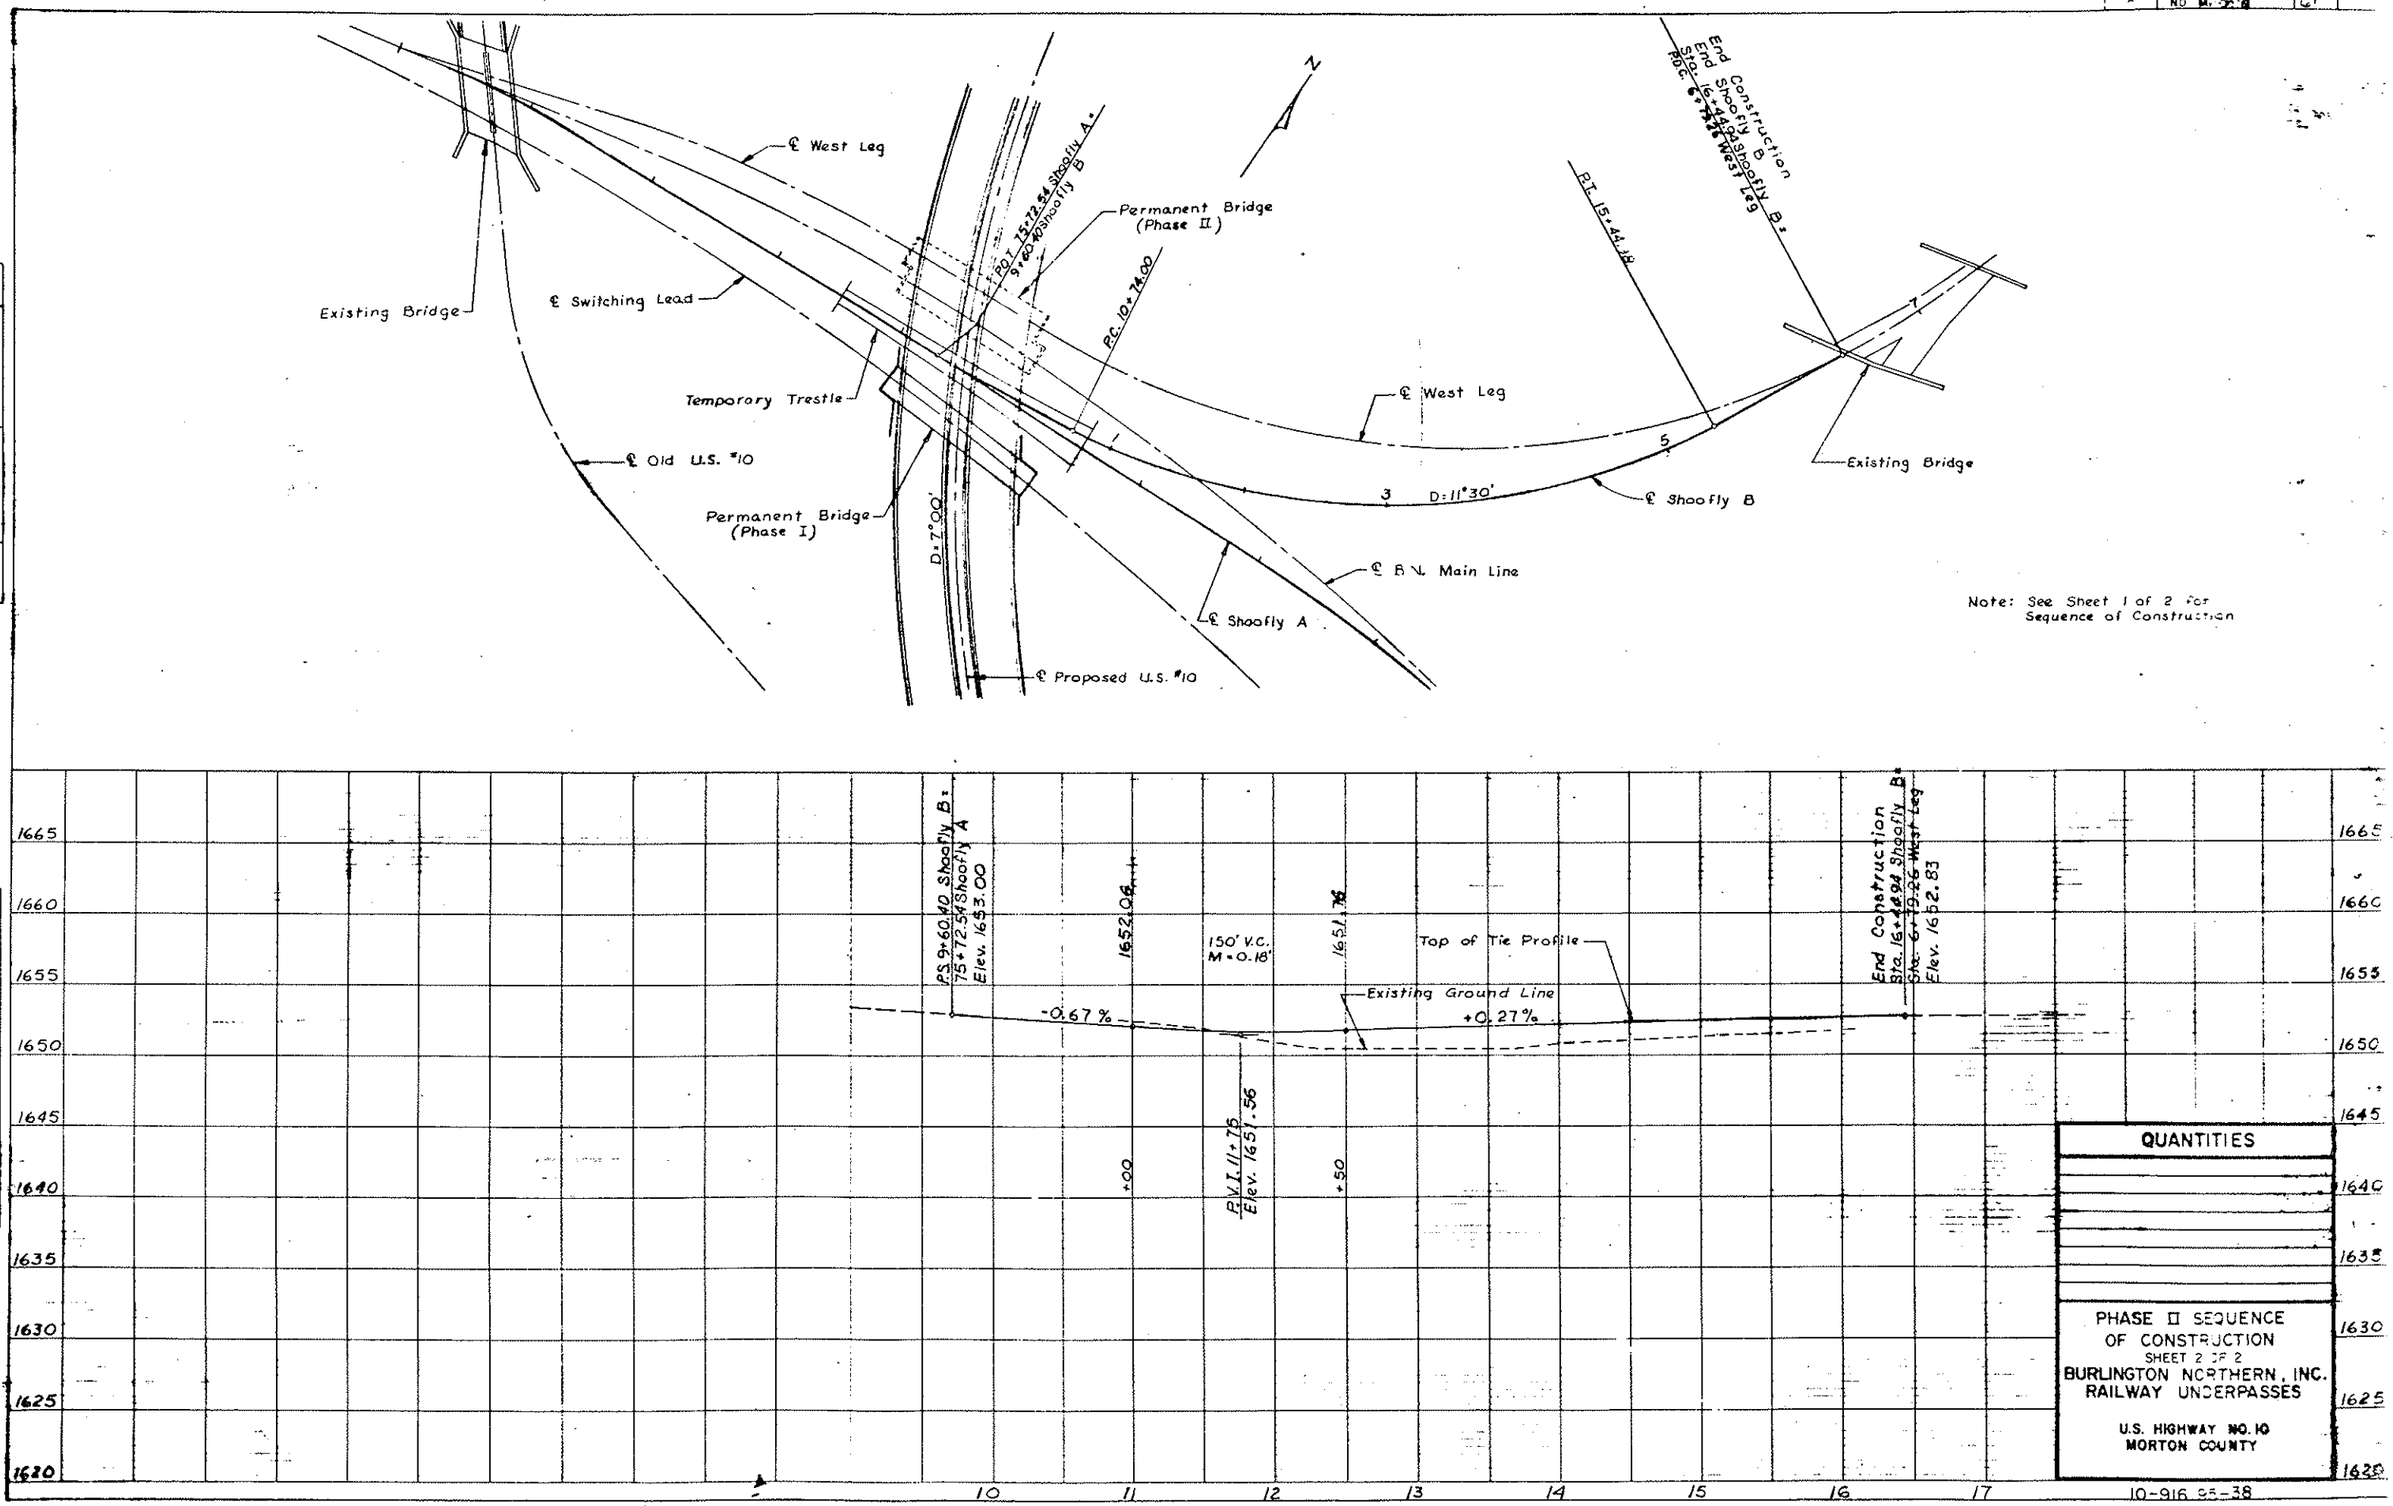

QUANTITIES

PHASE II SEQUENCE OF CONSTRUCTION
SHEET 2 OF 2
BURLINGTON NORTHERN, INC.
RAILWAY UNDERPASSES

U.S. HIGHWAY NO. 10
MORTON COUNTY

10-916 95-38

SINGLE PLAN AND PROFILE - DOTTED

State Proj. No. ..... Sheet No. ..... of ..... Sheets