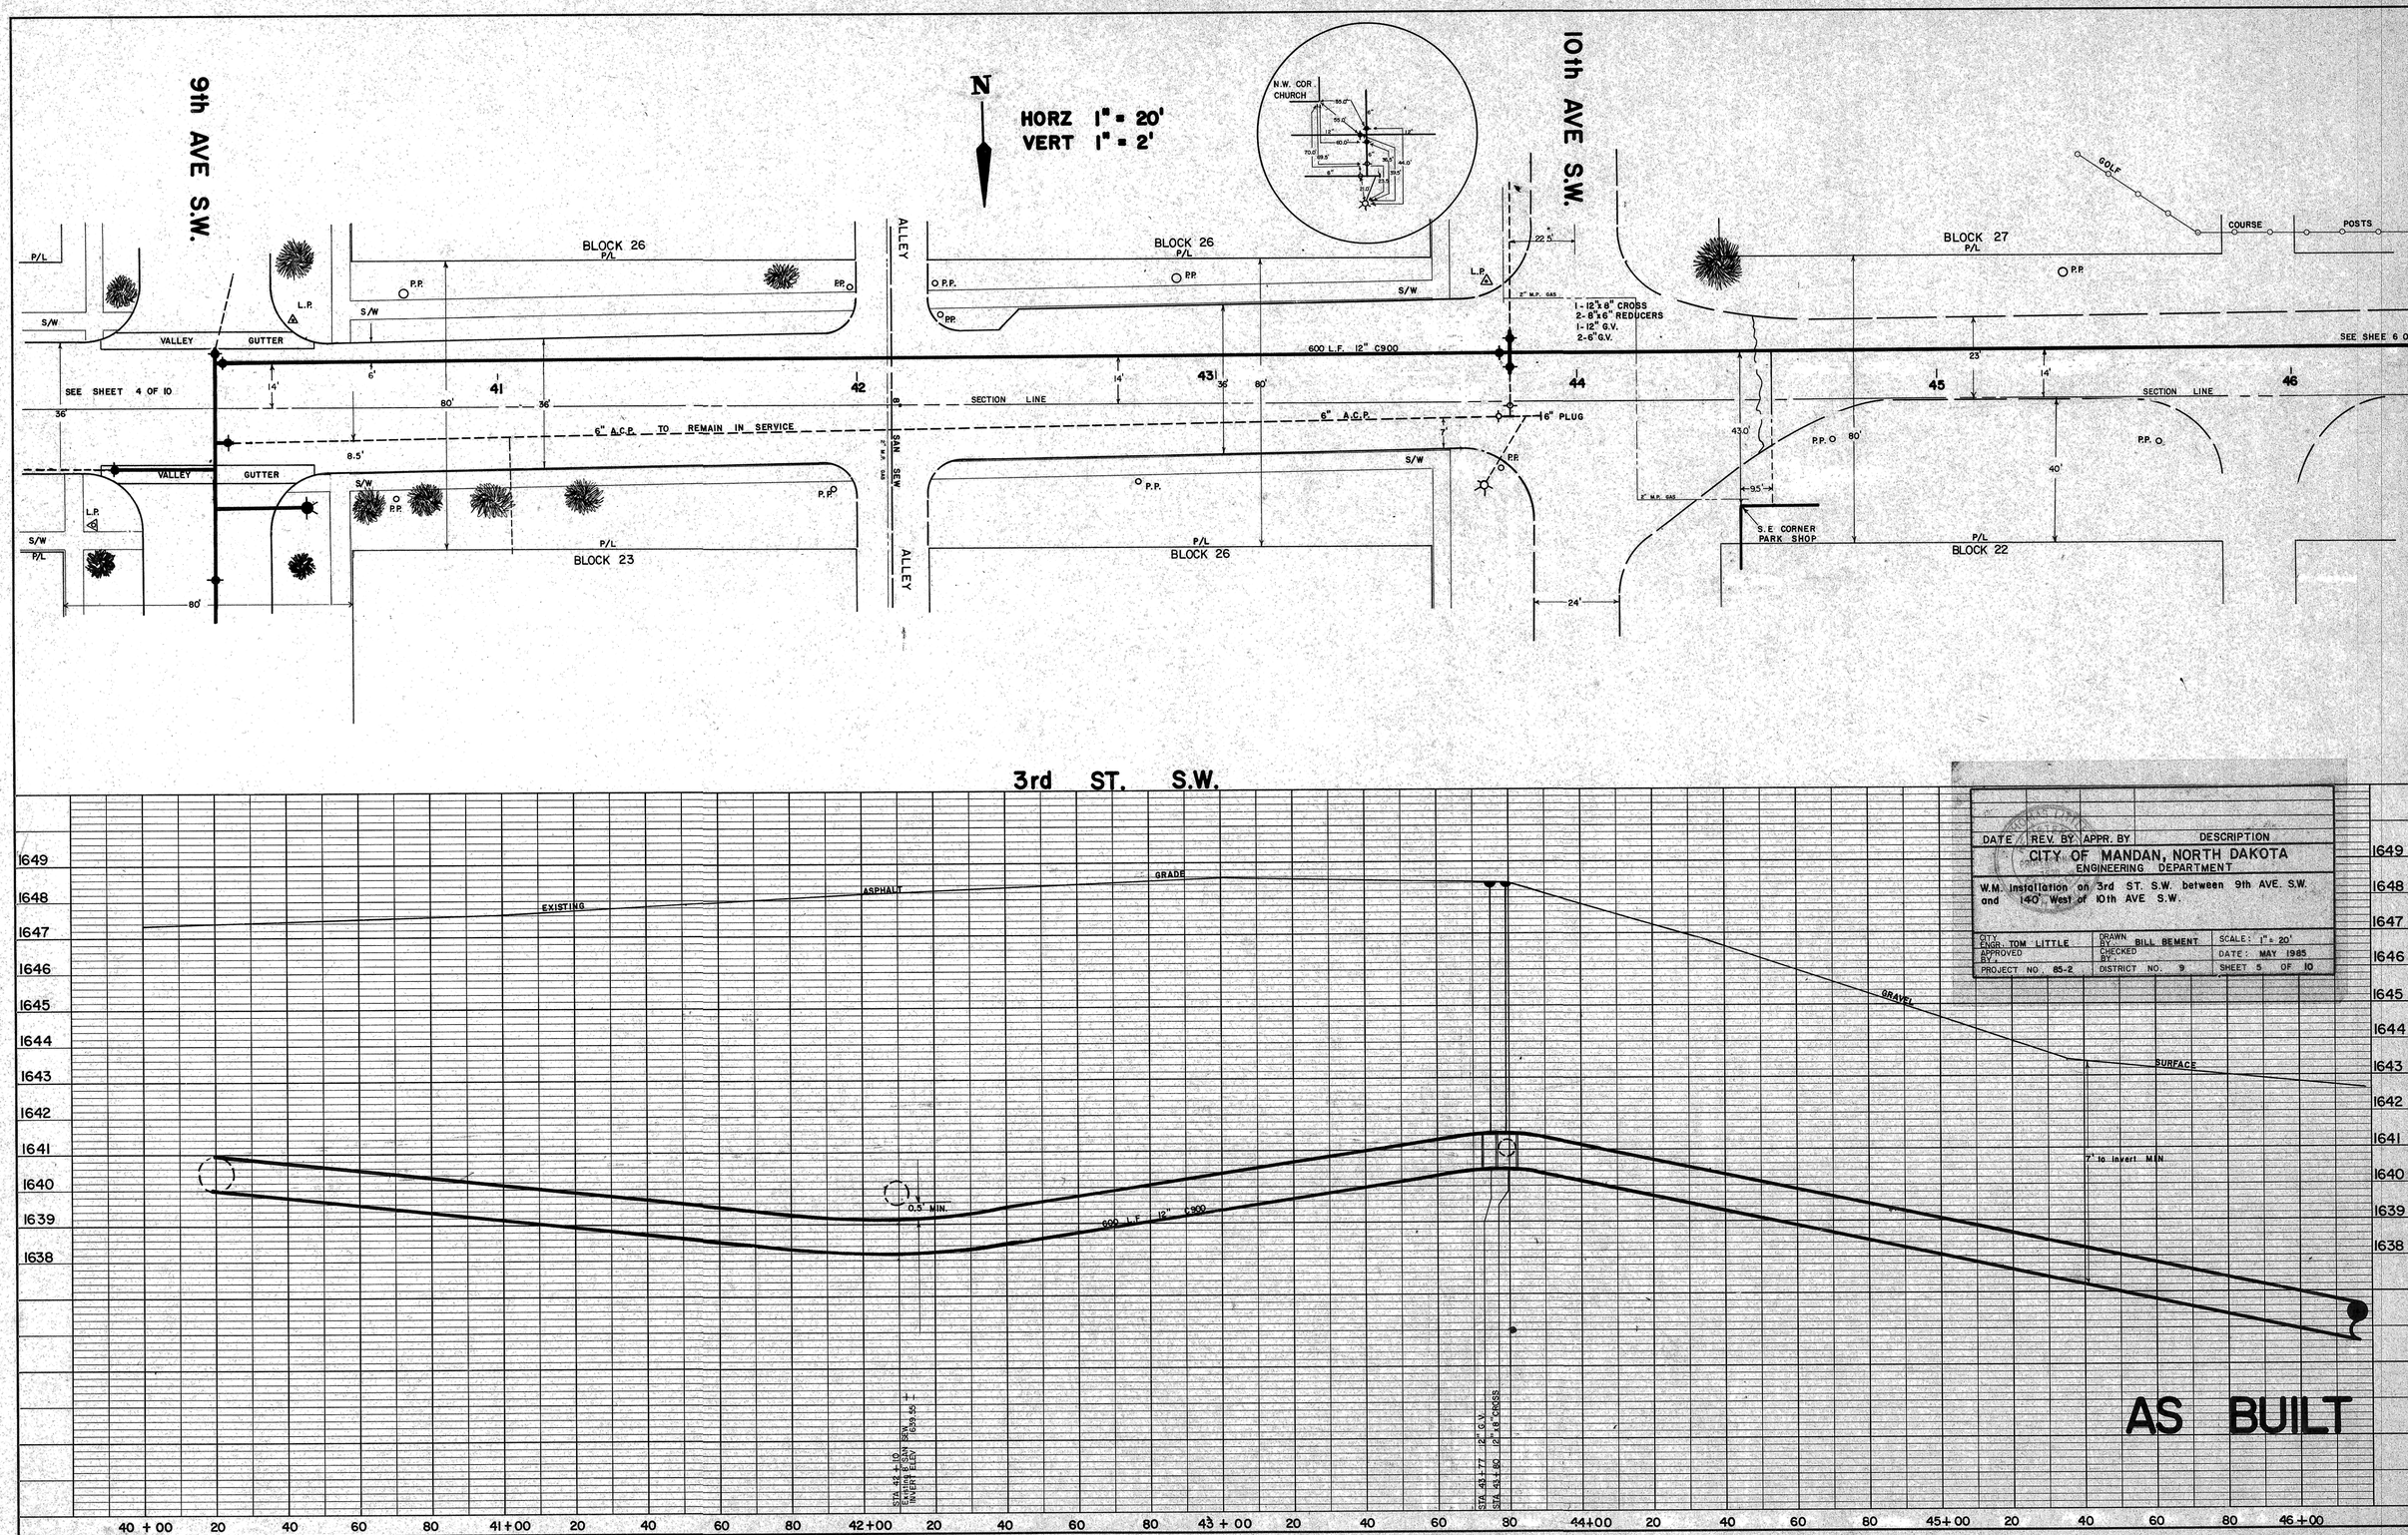

DATE	REV. BY	APPR. BY	DESCRIPTION

CITY OF MANDAN, NORTH DAKOTA
ENGINEERING DEPARTMENT

W.M. Installation on 3rd ST. S.W. between 9th AVE. S.W. and 140' West of 10th AVE S.W.

CITY ENGR. TOM LITTLE	DRAWN BY BILL BEMENT	SCALE: 1" = 20'
APPROVED BY	CHECKED BY	DATE: MAY 1985
PROJECT NO. 85-2	DISTRICT NO. 9	SHEET 5 OF 10

PLAN — NOTE BOOK No. — SURVEYED — PLOTTED — ALIGNMENT CHECKED — RT. OF WAY CHECKED — BY — DATE

PROFILE — NOTE BOOK No. — SURVEYED — PLOTTED — GRADES CHECKED — B. M.'s NOTED — STRUCTURE NOTATIONS CHECKED — BY — DATE

K+E PLATE 1, PLAN-PROFILE KEUFFEL & ESSER CO.
48 7024 MADE IN U.S.A.

PROJECT 85-
SHEET 5 OF 10