FED. ROAD DIST. NO.	STATE	PROJ. NO.	SHEET NO.	TOTAL SHEETS
8	N. D.	MG-I-0604059(17	70	

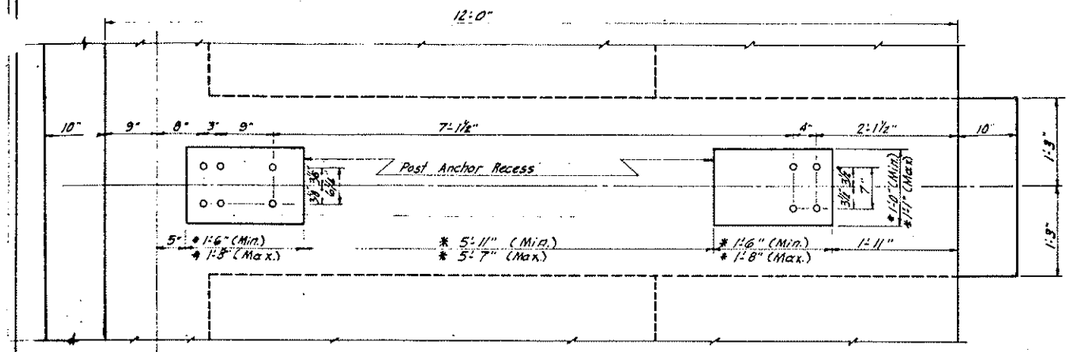

PLAN

℄ of Levee

* Dimensions to fit Cast Frame & Cover

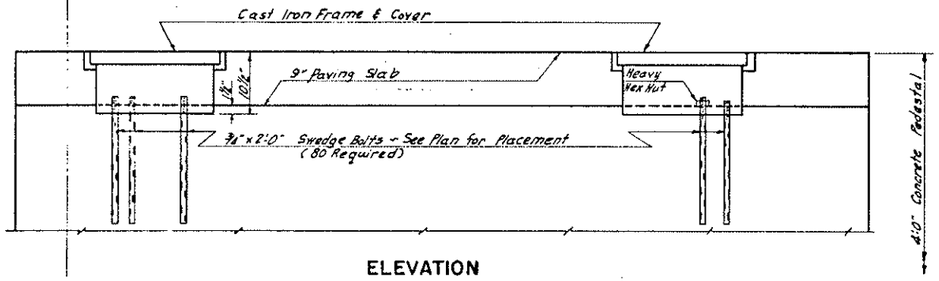

ELEVATION

ANCHOR BOLT PLACEMENT

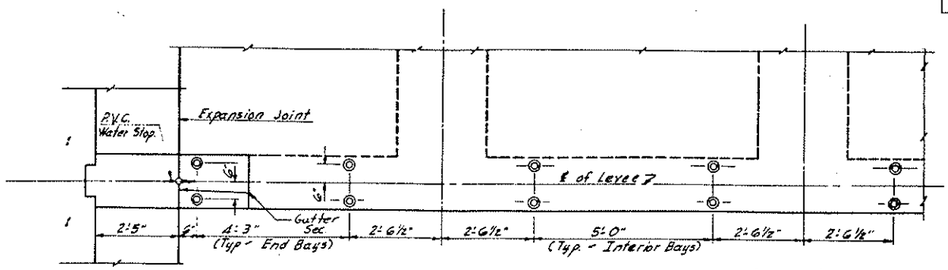

PLAN

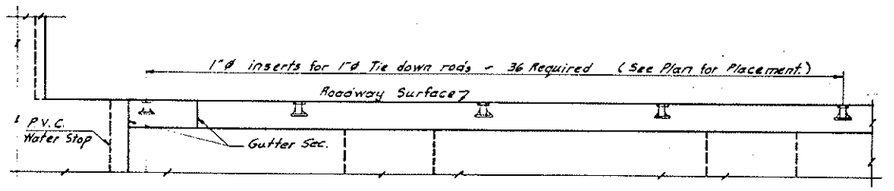

ELEVATION

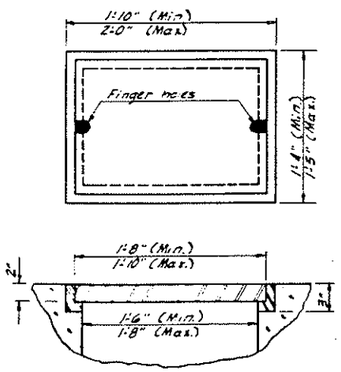

CAST IRON FRAME AND COVER

Approx. Weight 175 Lbs. - 16 Required

Payment shall be incidental to Cl. AE-3 Concrete

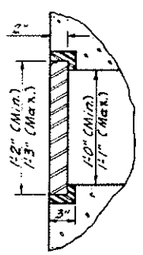

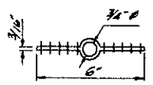

P.V.C. WATERSTOP

Payment shall be incidental to Cl. AE-3 Concrete

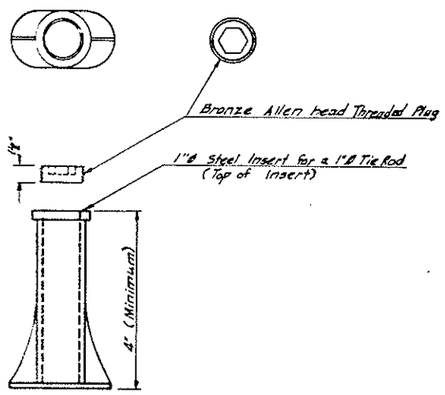

TIE ROD INSERT

36 Required

Payment shall be incidental to Cl. AE-3 Concrete

QUANTITIES

MANDAN

STOP-LOG

STRUCTURE

SL-3